Diagram 6-2

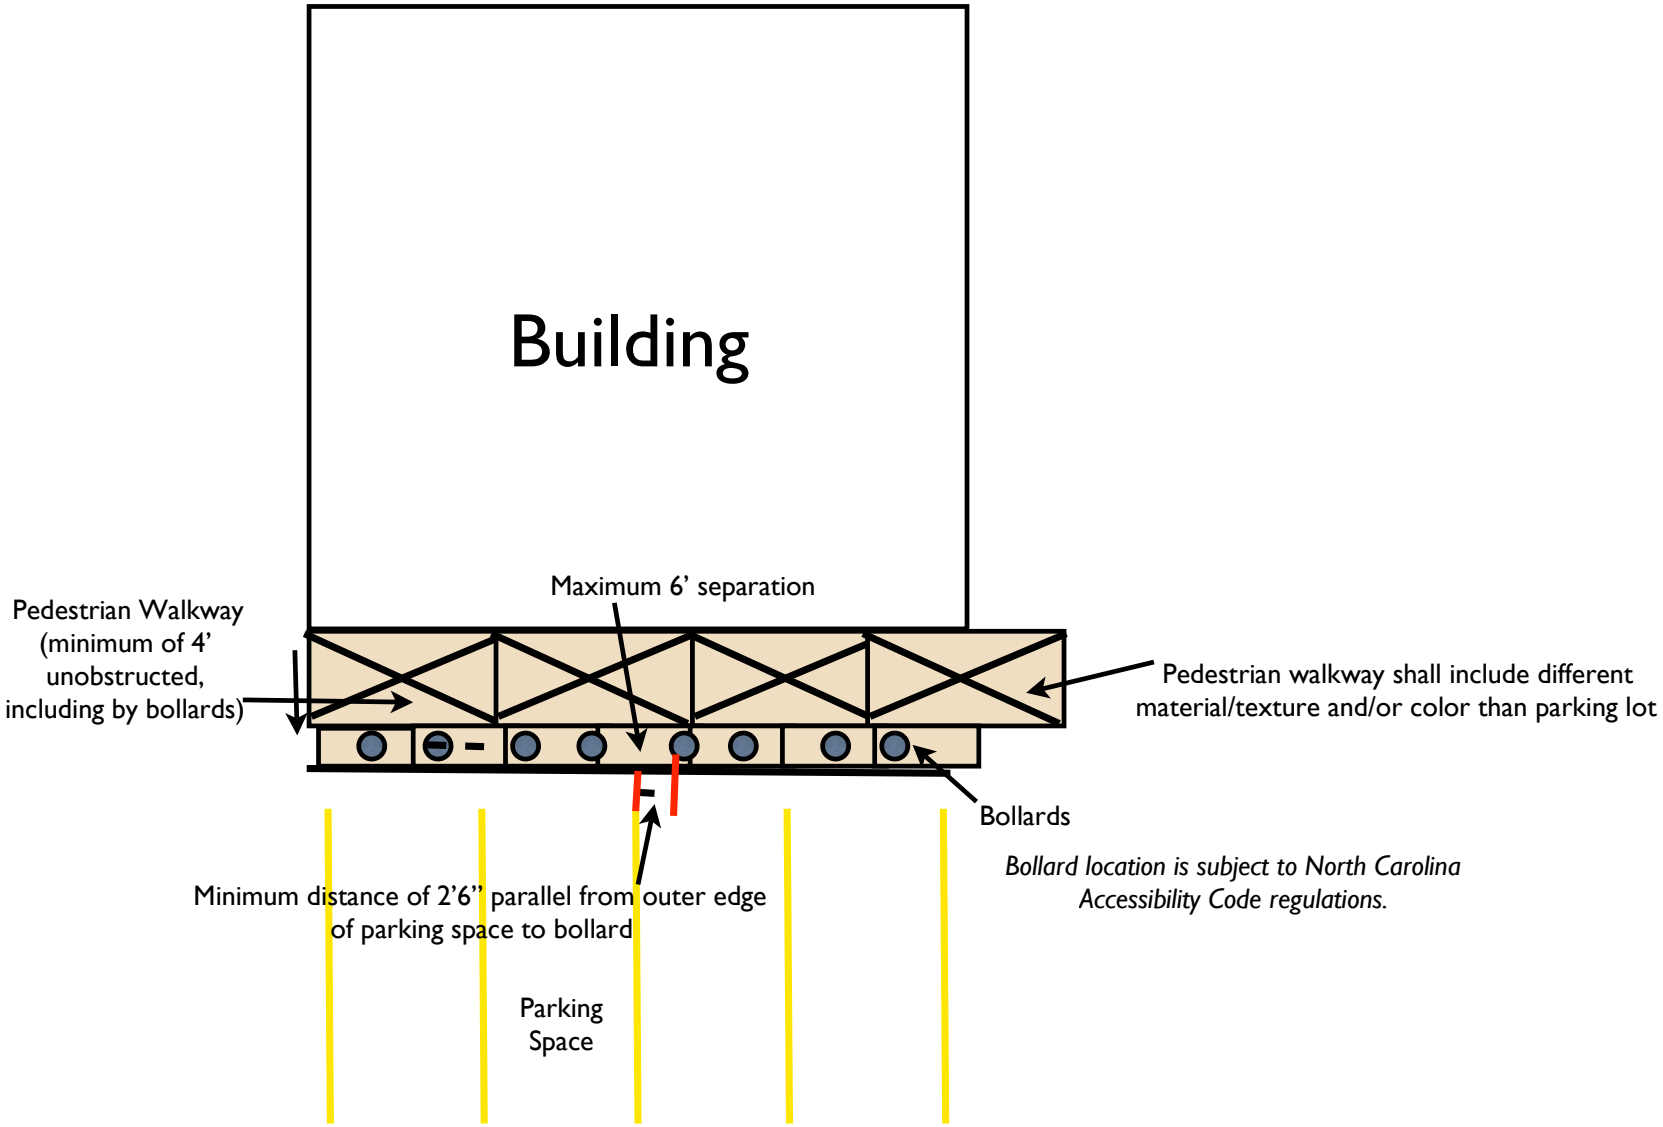
Building
Maximum 6' separation
Pedestrian Walkway (minimum of 4' unobstructed, including by bollards)
Pedestrian walkway shall include different material/texture and/or color than parking lot
Bollards
Bollard location is subject to North Carolina Accessibility Code regulations.
Minimum distance of 2'6" parallel from outer edge of parking space to bollard
Parking Space